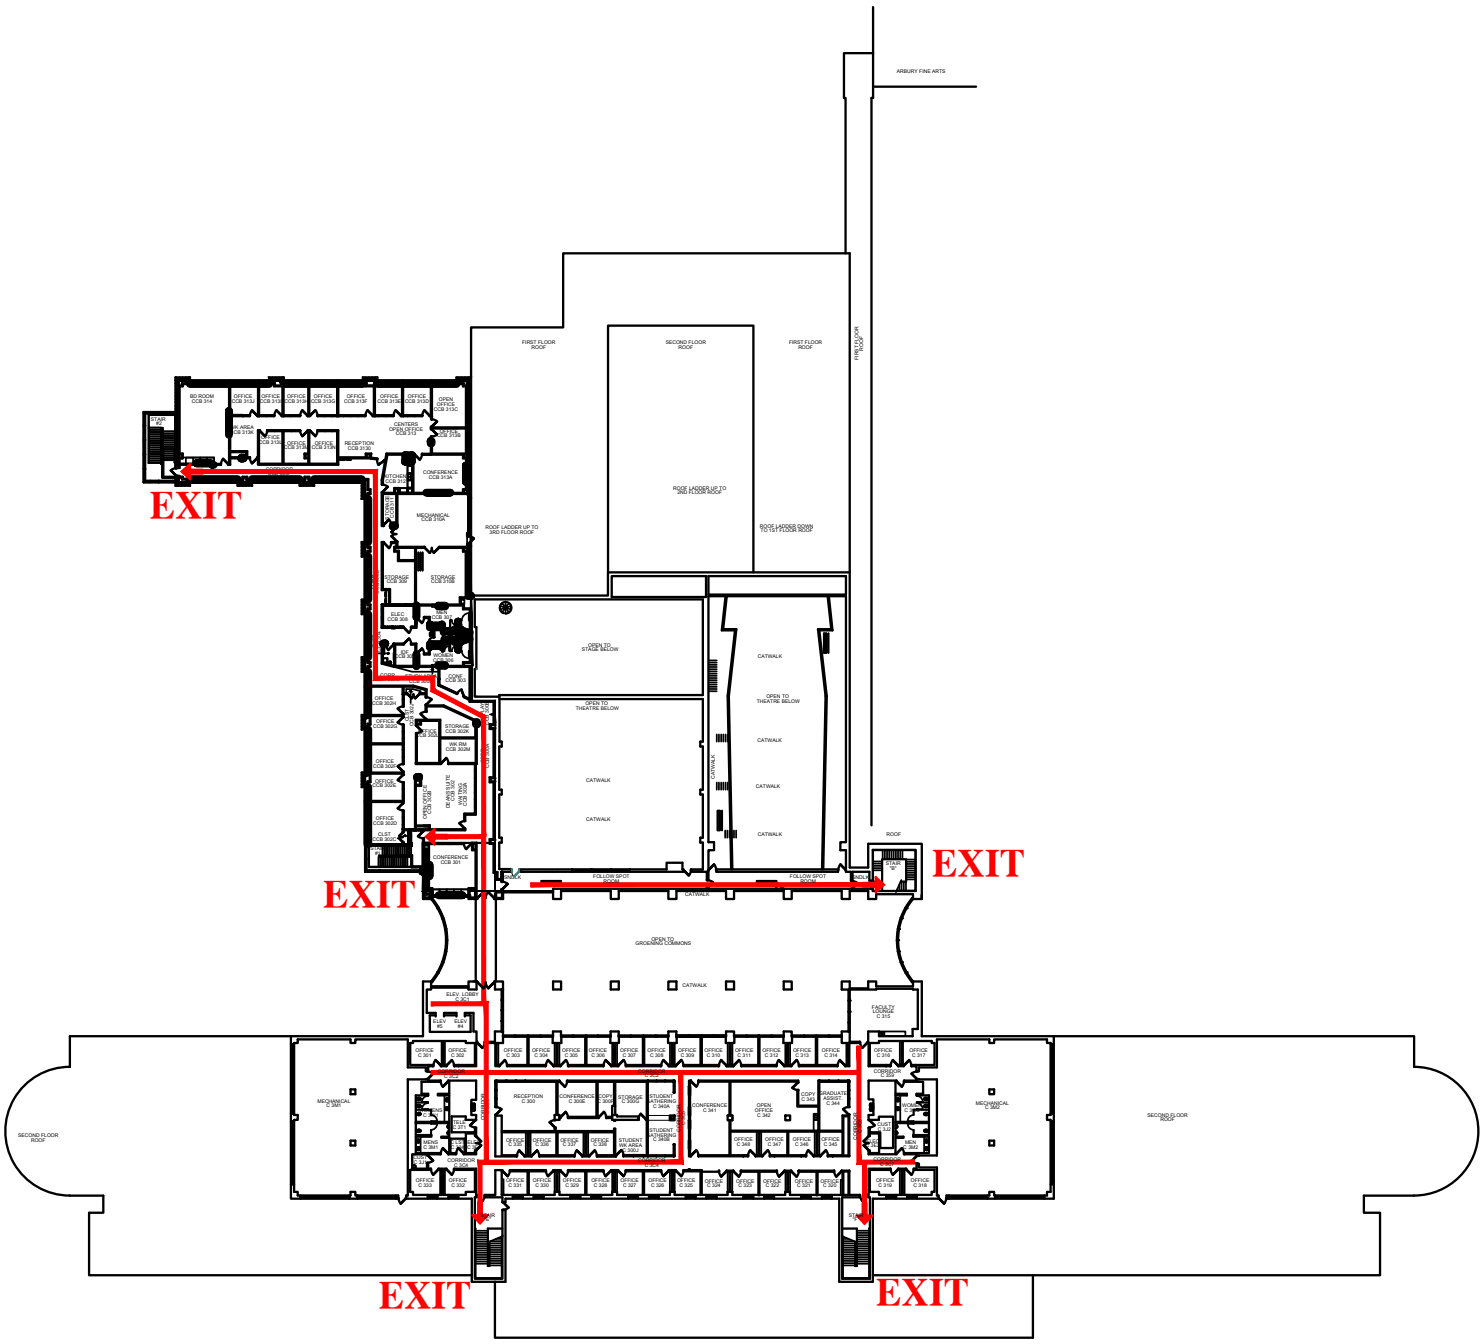

WEST COMPLEX
AND THE
SCOTT L. CARMONA
COLLEGE OF BUSINESS
THIRD FLOOR

FIRE EXIT PLAN